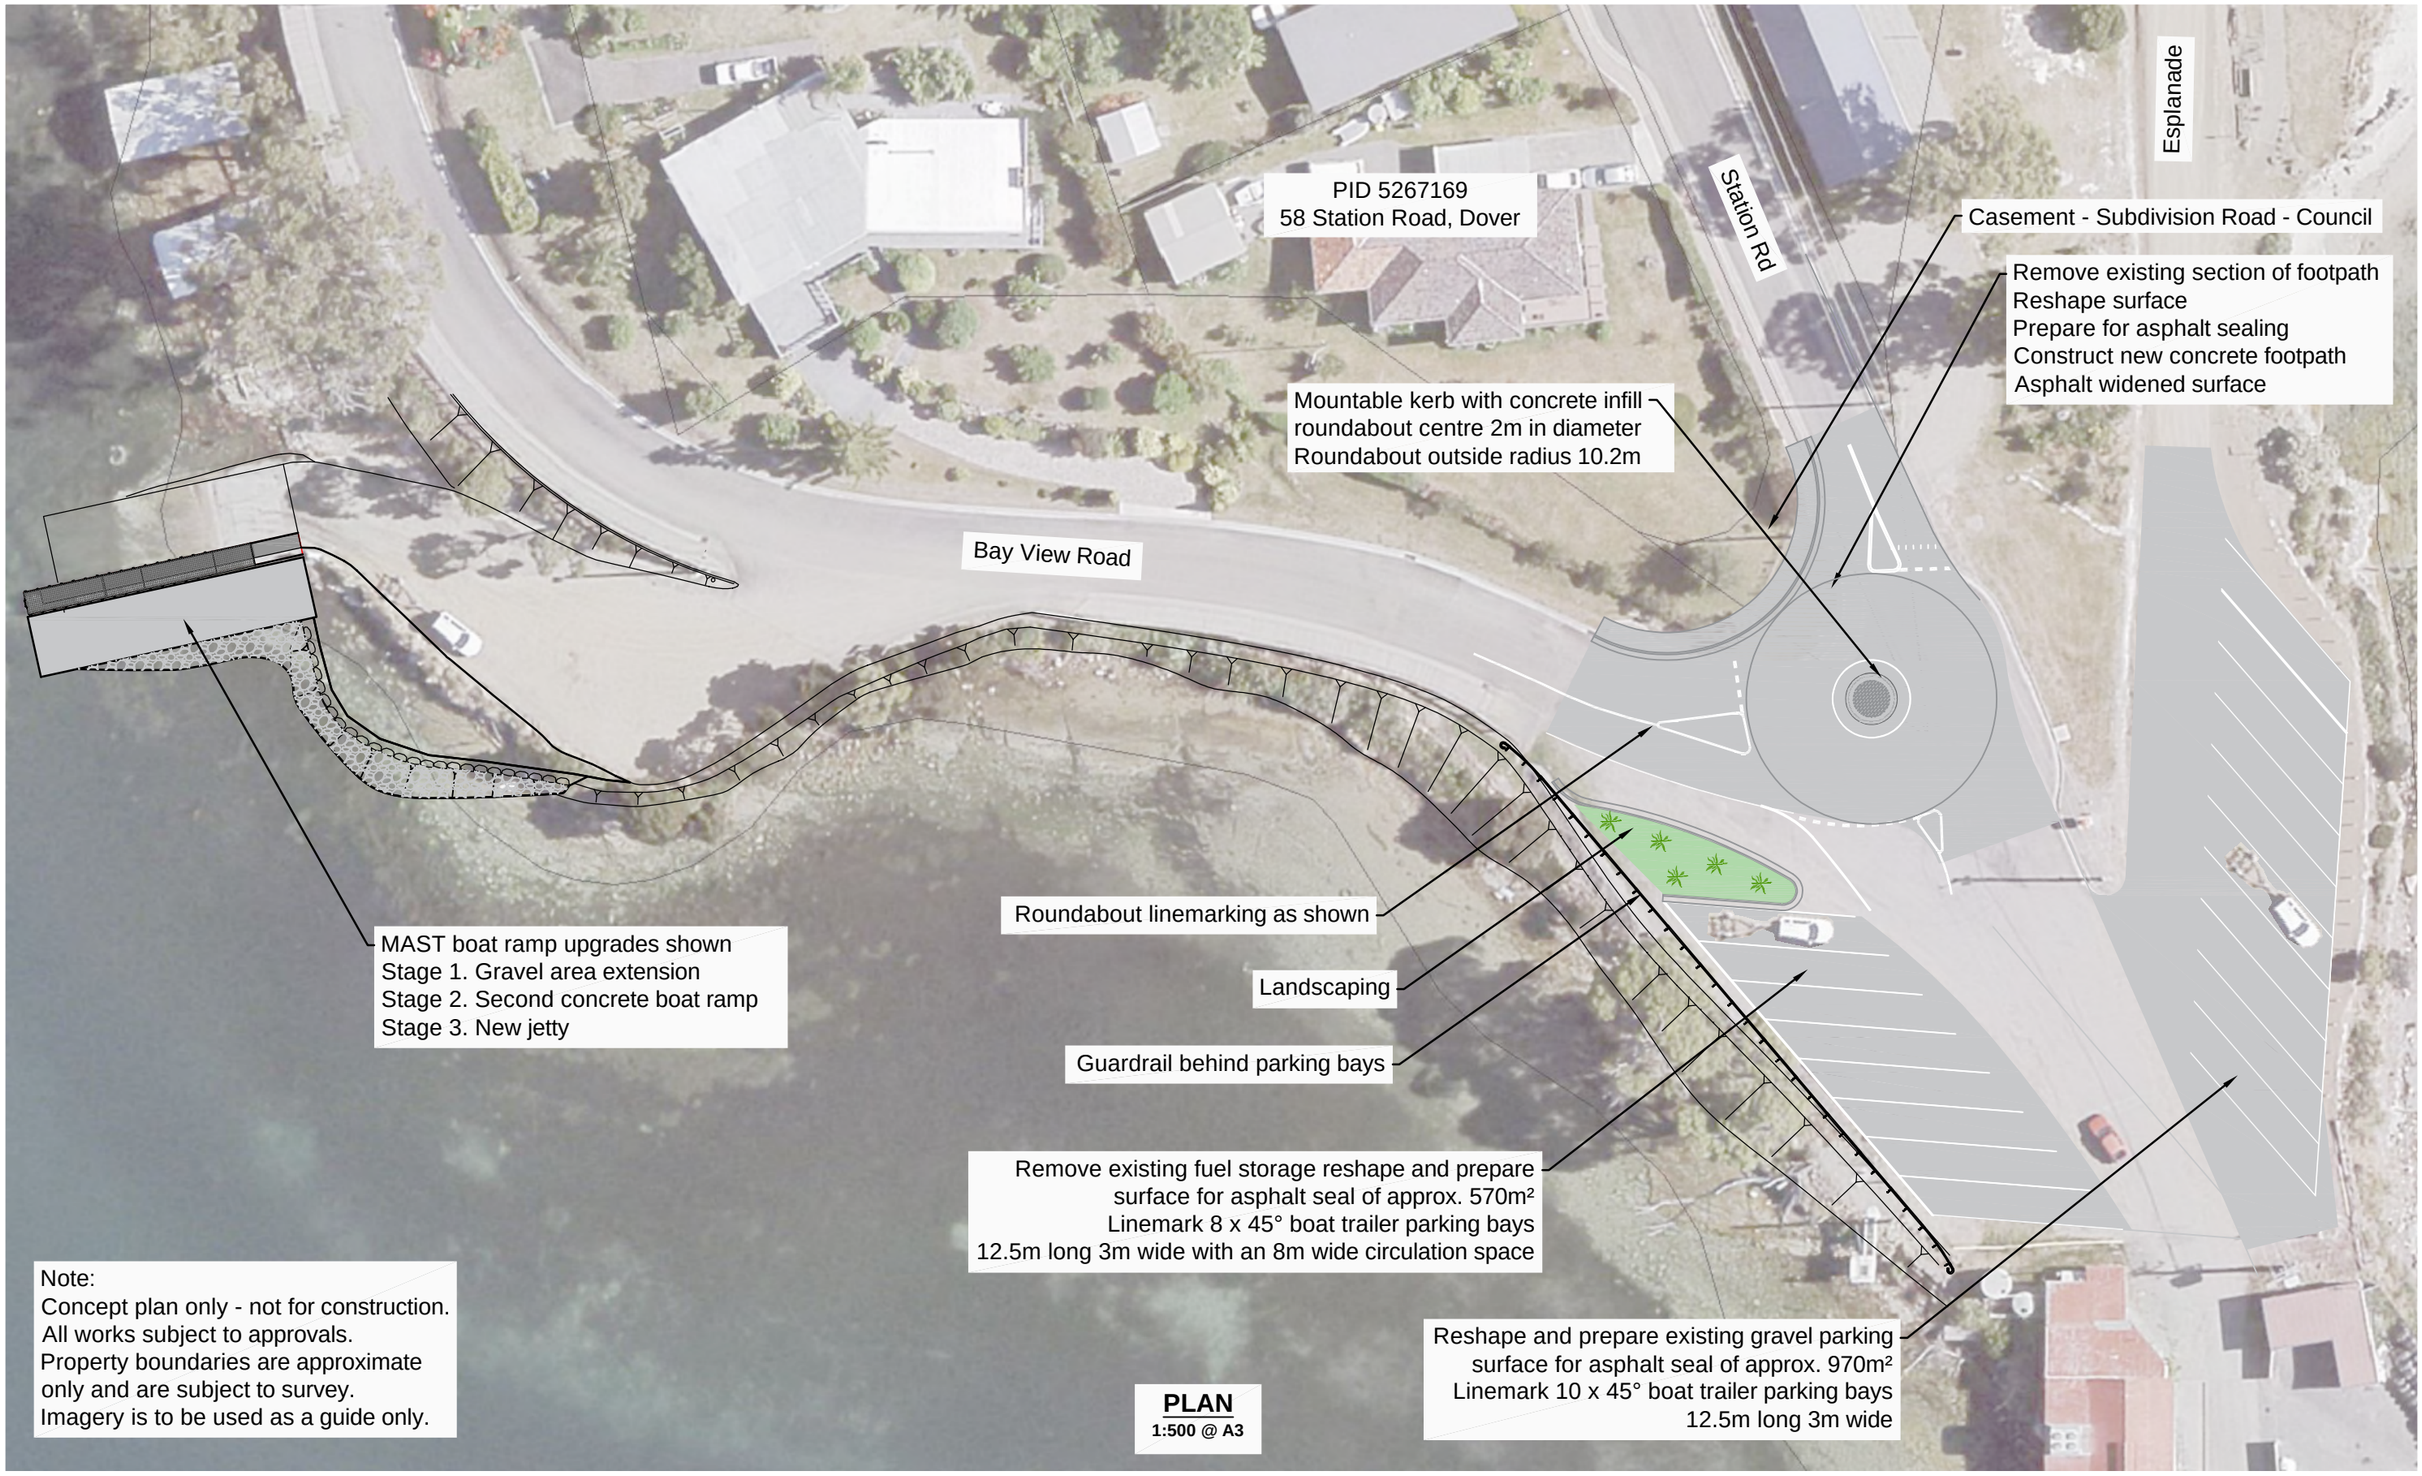

DRAFT

Dover Marine Facility Upgrade

Concept Plan

REV 2

HUON VALLEY COUNCIL

March 2021
Scale 1:500 @ A3

0 2.5 5 10 20m